Attachment 1

REGIONAL MUNICIPALITY OF WOOD BUFFALO

PLAN
SHOWING SURVEY
OF
PROPOSED
ROAD CLOSURES
WITHIN
ROAD PLAN 277 EU, ROAD PLAN 842 1771,
AND
GOVERNMENT ROAD ALLOWANCES
IN
TWP. 88 RGE. 8 W.4 M.
TWP. 88 RGE. 9 W.4 M.
TWP. 89 RGE. 9 W.4 M.
Regional Municipality of Wood Buffalo
ALBERTA

AREA REQUIRED FOR ROAD CLOSURES

AREA	LOCATION	DESCRIPTION	TOTAL AREA
1	BETWEEN E 1/2 3 AND W 1/2 2-89-9-4	GOV'T ROAD ALLOWANCE	2.47 ha (6.10 Ac.)
2	S.W 1/4 2-89-9-4 AND 35-88-9-4	30.13m ROAD PLAN 277 EU	[illegible] (15.50 Ac.)
3	BETWEEN E 1/2 2-89-9-4 AND E 1/2 35-88-9-4	GOV'T ROAD ALLOWANCE	2.58 ha (6.37 Ac.)
4	BETWEEN E 1/2 35 AND W 1/2 36-88-9-4	GOV'T ROAD ALLOWANCE	2.11 ha (5.20 Ac.)
5	N.E. 25, S.E 1/4 35 AND S 1/2 36-88-9-4	20.49 Plan 842 1771 Transportation	7.16 ha (17.64 Ac.)
6	BETWEEN E 1/2 25 & S.E 1/4 36-88-9-4 AND W 1/2 30 & S.W 1/4 31-88-8-4	GOV'T ROAD ALLOWANCE	3.57 ha (8.82 Ac.)
7	BETWEEN W 1/2 30 AND E 1/2 25-88-8-4	GOV'T ROAD ALLOWANCE	1.97 ha (4.87 Ac.)
TOTAL AREA			26.30 ha (64.99 Ac.)

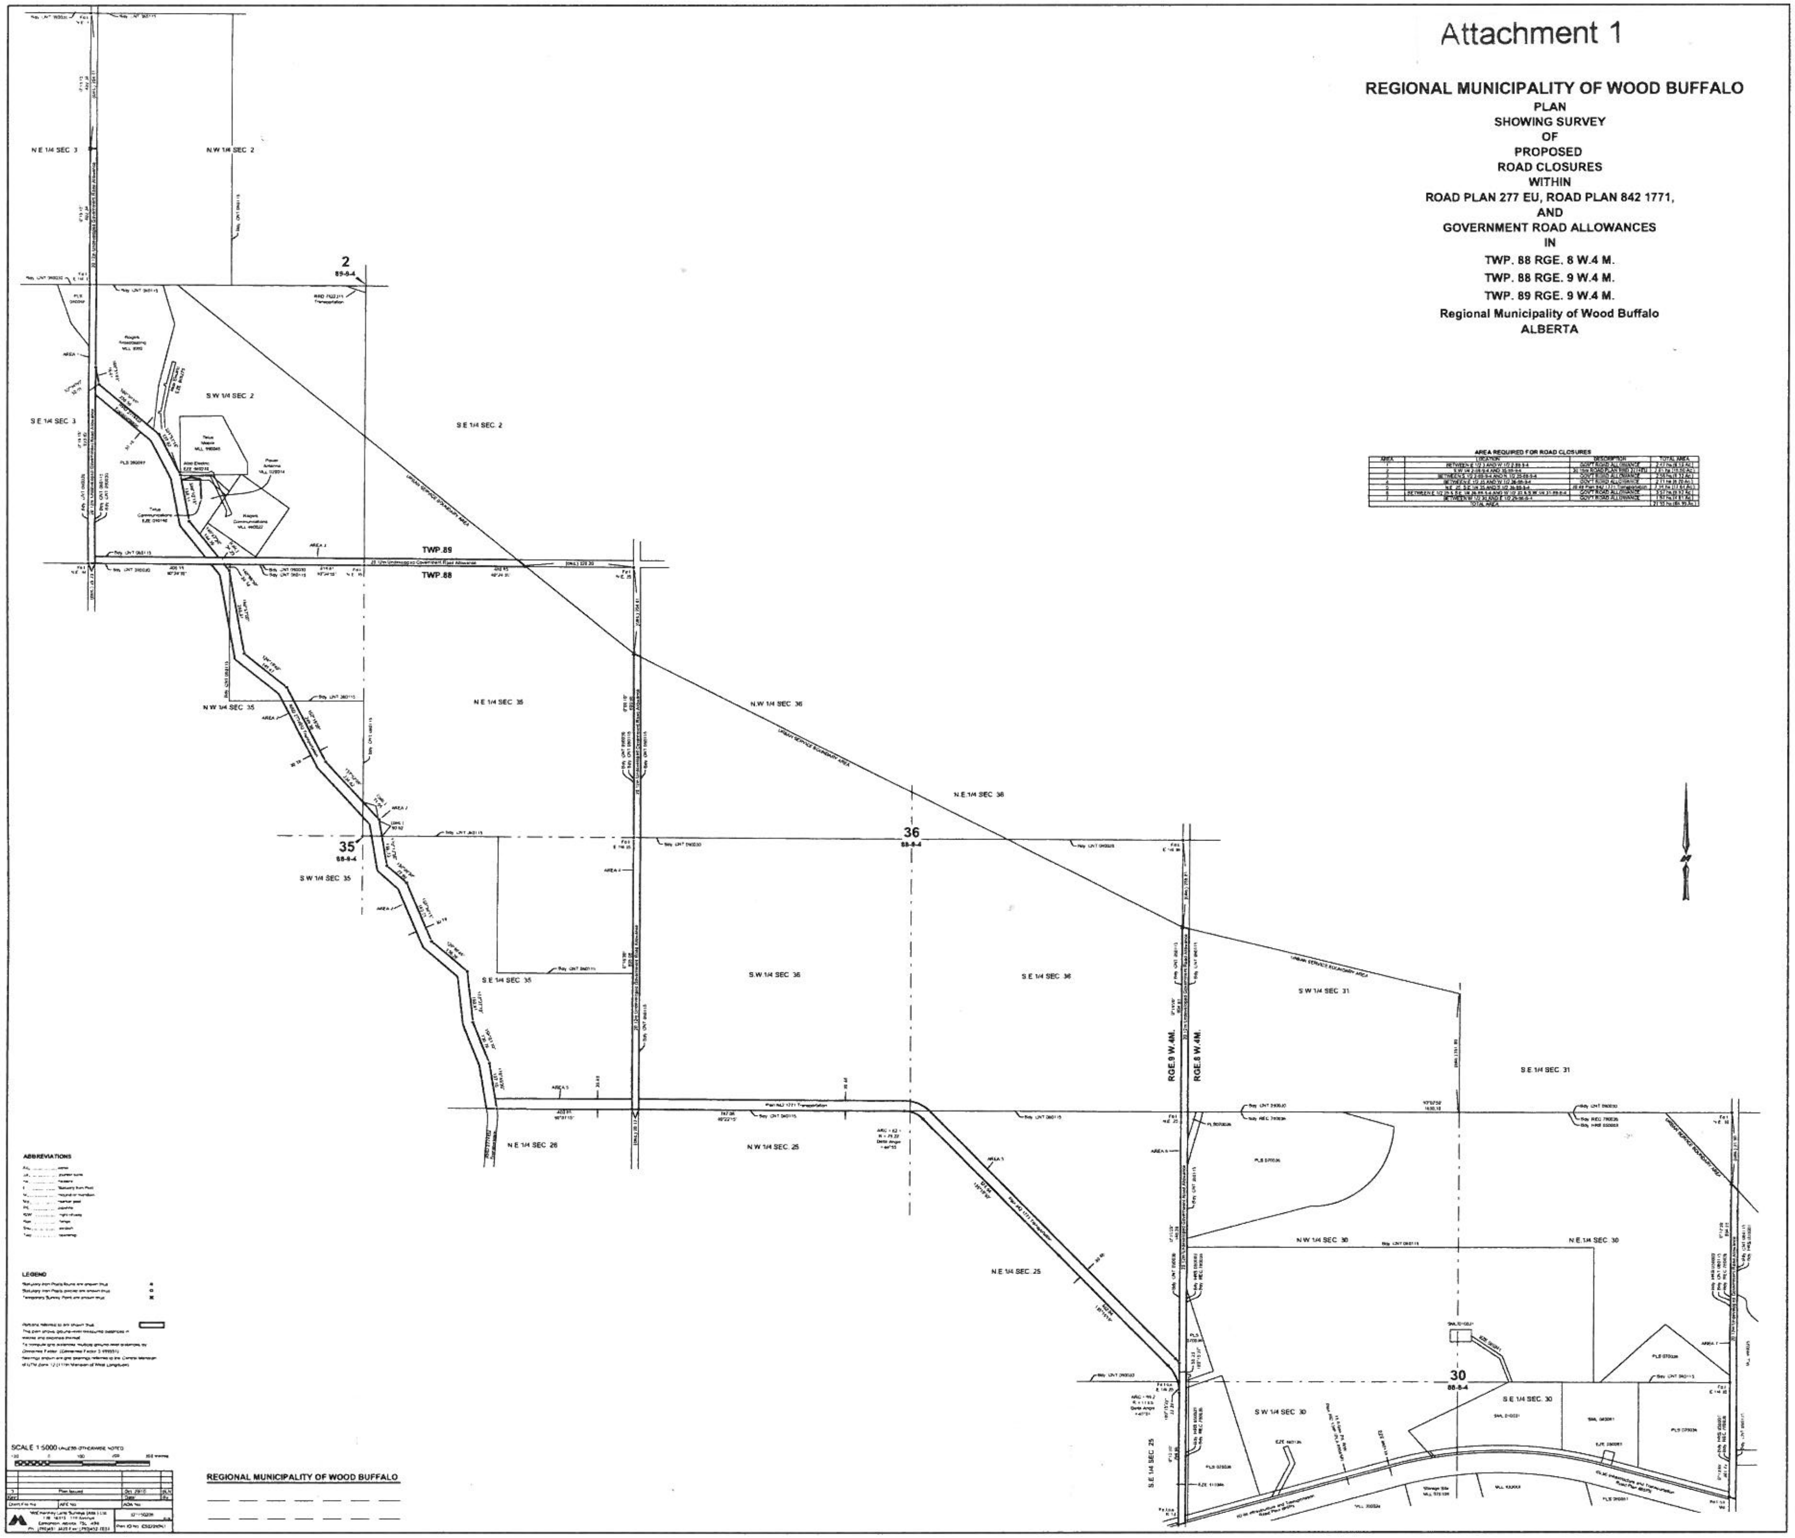

ABBREVIATIONS

LEGEND

SCALE 1:5000 UNLESS OTHERWISE NOTED

Plan Issued

REGIONAL MUNICIPALITY OF WOOD BUFFALO